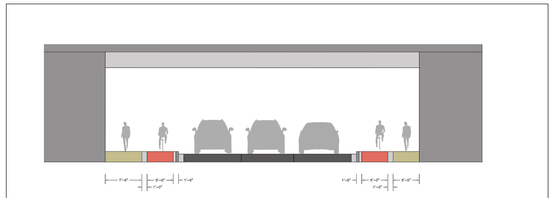

SECTION 1: GATEWAY AT MORRISSEY UNDERPASS

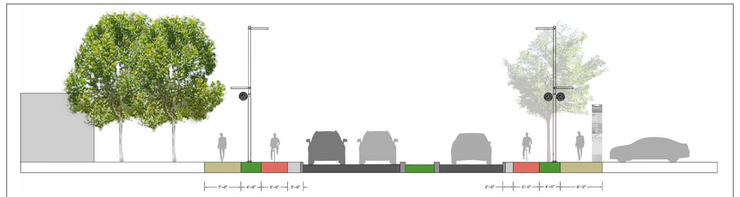

SECTION 3: GEIGER GIBSON HEALTH CENTER AND WALTER DENNEY YOUTH CENTER

SECTION 5: ADJACENT TO HARBOR POINT

PLAN IN PROGRESS - DRAFT

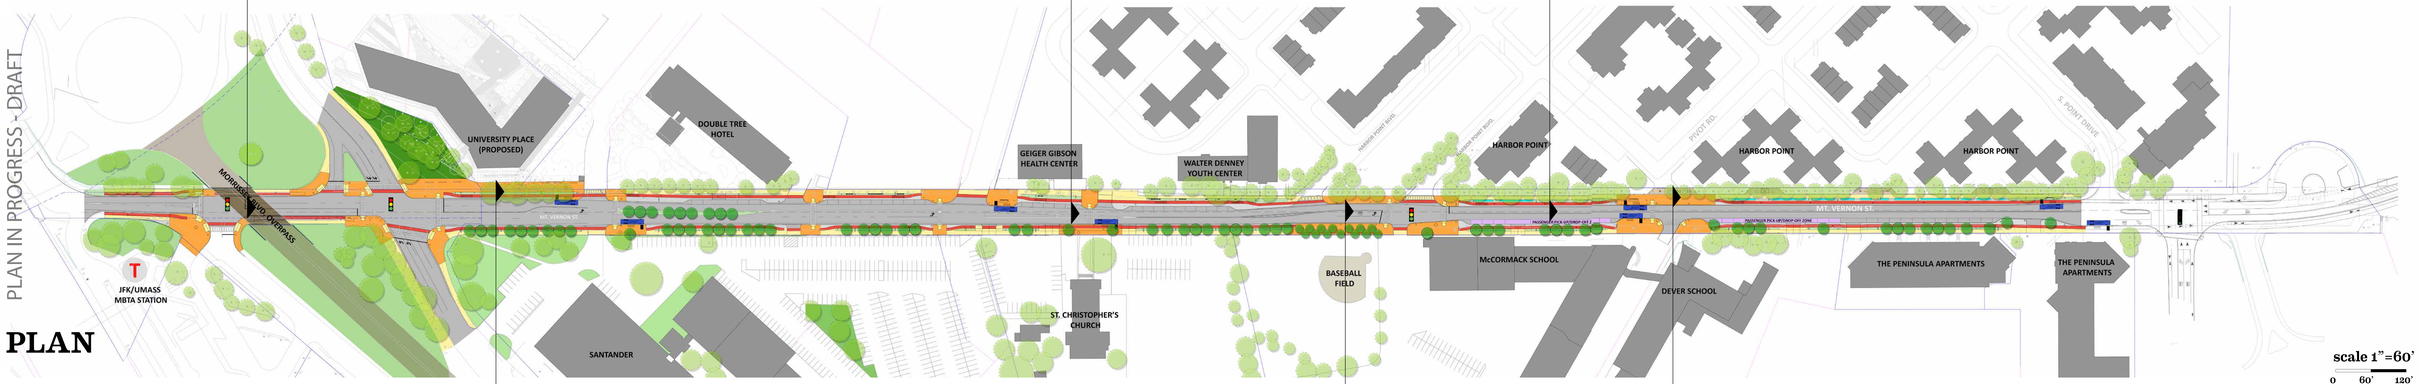

PLAN IN PROGRESS - DRAFT

PLAN

scale 1"=60'

0 60' 120'

SECTION 2: PLAZA AT UNIVERSITY PLACE

SECTION 4: HARBOR POINT ENTRANCE AND GROVE

SECTION 6: ACTIVITY ZONES AND SCHOOL PLAZA

PEDESTRIAN SIDEWALK
MIXING ZONE
CYCLE TRACK
LANDSCAPE BUFFER/ FURNISHING ZONE
GATEWAY LANDSCAPE OPPORTUNITY
INFILTRATION STRIP
ACTIVITY NODE
PASSENGER PICK UP/ DROP OFF ZONE
PEDESTRIAN CROSSING
PROTECTED BIKE LANE CROSSING
WAYFINDING PILLAR
PROPOSED TREE
EXISTING TREE
RAIN GARDEN
PLANTER
PARKING
TRAFFIC SIGNAL

BOSTON REDEVELOPMENT AUTHORITY

MT VERNON ST | REDESIGN PROJECT COLUMBIA POINT